NOTE:
PROPERTY LINES, ROADWAYS AND MAJOR STREAMS ARE AS PER 2004 SARATOGA COUNTY REAL PROPERTY TAX MAPS. SCHEMATIC REPRESENTATION OF DITCH LINES AND STORM SEWERS IS AS PER FIELD OBSERVATIONS PERFORMED BY EDP IN 2005.

NOTE:
THE CHARLTON MS4 AREA WAS REVIEWED FOR STORMWATER HOTSPOTS AS DEFINED IN THE NEW YORK STATE STORMWATER MANAGEMENT DESIGN MANUAL SECTION 4.8. WITHIN THE DESIGNATED MS4 THERE ARE NO INSTANCES OF:

- VEHICLE SALVAGE YARDS AND RECYCLING FACILITIES.
- VEHICLE FUELING STATIONS
- VEHICLE SERVICE AND MAINTENANCE FACILITIES.
- VEHICLE AND EQUIPMENT CLEANING FACILITIES.
- FLEET STORAGE AREAS
- INDUSTRIAL SITES
- MARINAS
- OUTDOOR LIQUID CONTAINER STORAGE
- OUTDOOR LOADING/UNLOADING FACILITIES
- PUBLIC WORKS STORAGE AREAS
- FACILITIES THAT GENERATE OR STORE HAZARDOUS MATERIALS
- COMMERCIAL CONTAINER NURSERY

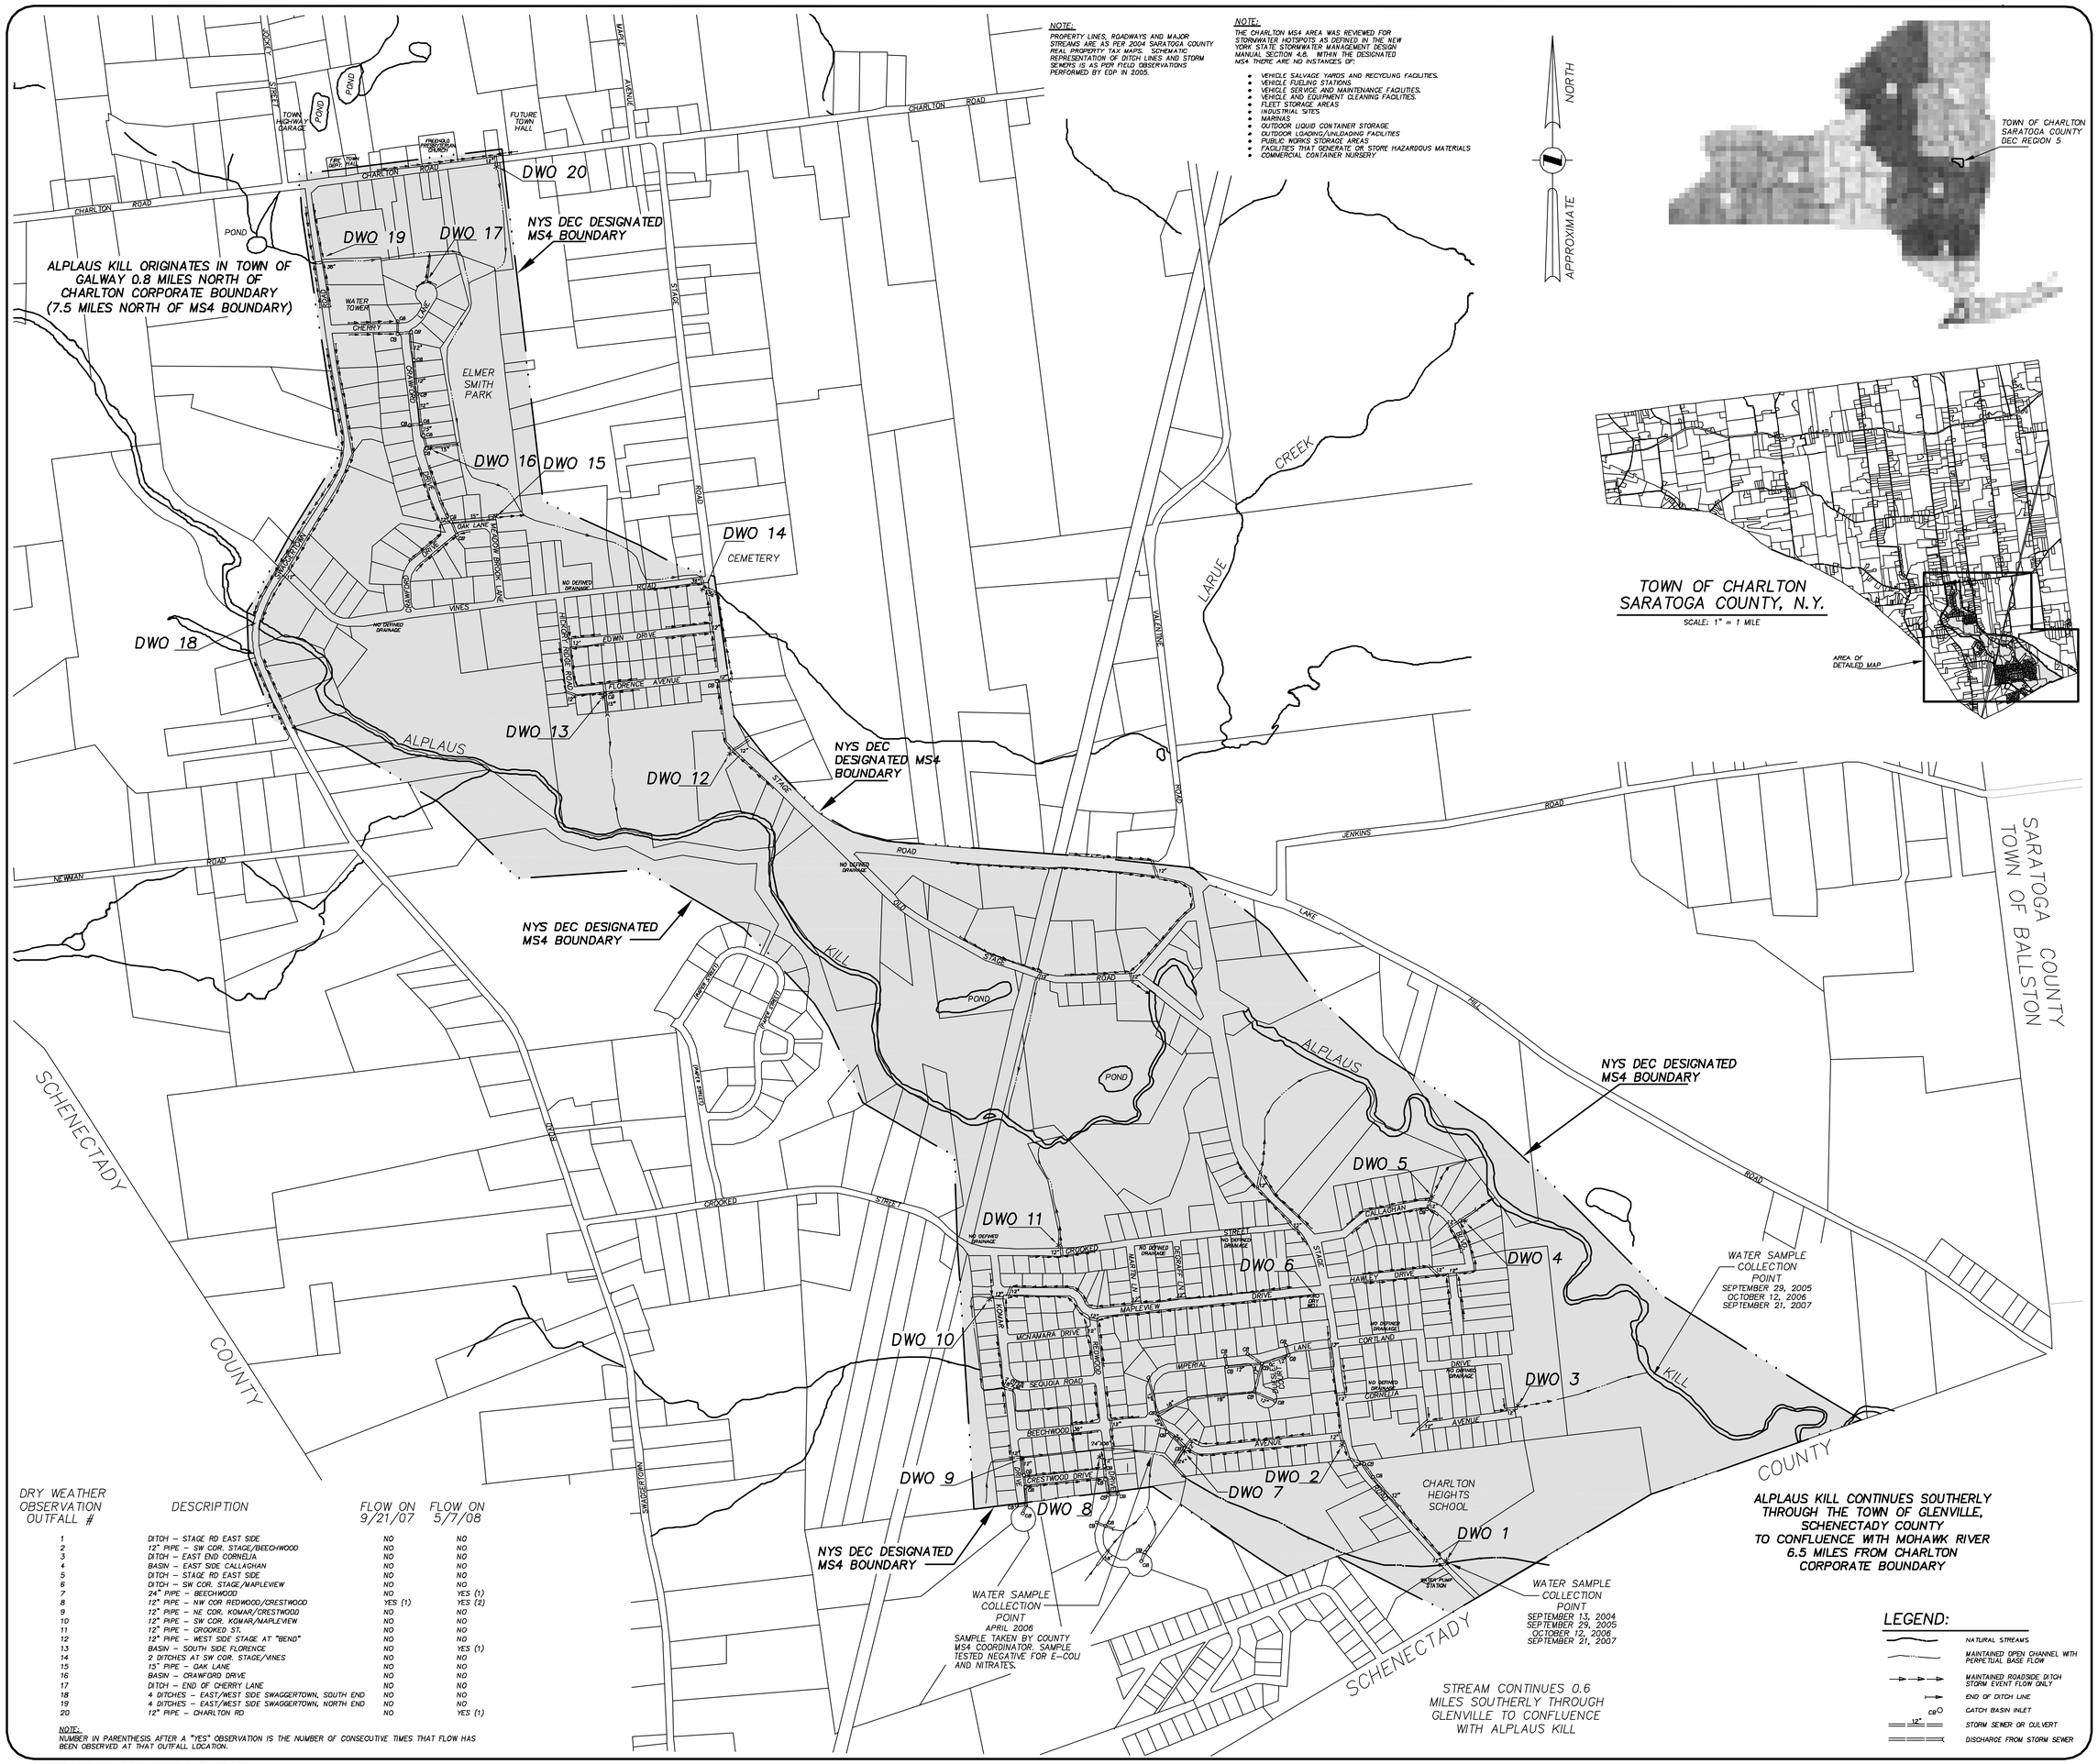

DRY WEATHER OBSERVATION OUTFALL #	DESCRIPTION	FLOW ON 9/21/07	FLOW ON 5/7/08
1	DITCH – STAGE RD EAST SIDE	NO	NO
2	12" PIPE – SW COR. STAGE/BEECHWOOD	NO	NO
3	DITCH – EAST END CORNELIA	NO	NO
4	BASIN – EAST SIDE CALLAGHAN	NO	NO
5	DITCH – STAGE RD EAST SIDE	NO	NO
6	DITCH – SW COR. STAGE/MAPLEVIEW	NO	NO
7	24" PIPE – BEECHWOOD	NO	YES (1)
8	12" PIPE – NW COR REDWOOD/CRESTWOOD	YES (1)	YES (2)
9	12" PIPE – NE COR. KOMAR/CRESTWOOD	NO	NO
10	12" PIPE – SW COR. KOMAR/MAPLEVIEW	NO	NO
11	12" PIPE – CROOKED ST.	NO	NO
12	12" PIPE – WEST SIDE STAGE AT "BEND"	NO	NO
13	BASIN – SOUTH SIDE FLORENCE	NO	YES (1)
14	2 DITCHES AT SW COR. STAGE/VINES	NO	NO
15	15" PIPE – OAK LANE	NO	NO
16	BASIN – CRAWFORD DRIVE	NO	NO
17	DITCH – END OF CHERRY LANE	NO	NO
18	4 DITCHES – EAST/WEST SIDE SWAGGERTOWN, SOUTH END	NO	NO
19	4 DITCHES – EAST/WEST SIDE SWAGGERTOWN, NORTH END	NO	NO
20	12" PIPE – CHARLTON RD	NO	YES (1)

NOTE:
NUMBER IN PARENTHESIS AFTER A "YES" OBSERVATION IS THE NUMBER OF CONSECUTIVE TIMES THAT FLOW HAS BEEN OBSERVED AT THAT OUTFALL LOCATION.

TOWN OF CHARLTON MUNICIPAL SEPARATE STORM SEWER SYSTEM (MS4)

TOWN OF CHARLTON

SARATOGA COUNTY, NEW YORK
MARCH 1, 2005

ENVIRONMENTAL DESIGN PARTNERSHIP, LLP
ROUTE 146 CLIFTON PARK, N.Y. 12065 (518) 371-7621
ENGINEERING LANDSCAPE ARCHITECTURE LAND SURVEYING

SHEET TITLE

SCHEMATIC DRAINAGE SYSTEM MAP

REVISIONS	DATE	BY

SCALE: 1" = 400'

SHEET NO.

D:\MY DOCUMENTS\ACAD2000\charltonms4\charltonms4.dwg May 15, 2008 12:07:00 am, KEN